ISO FULL BLEED A3 420 X 297 MM

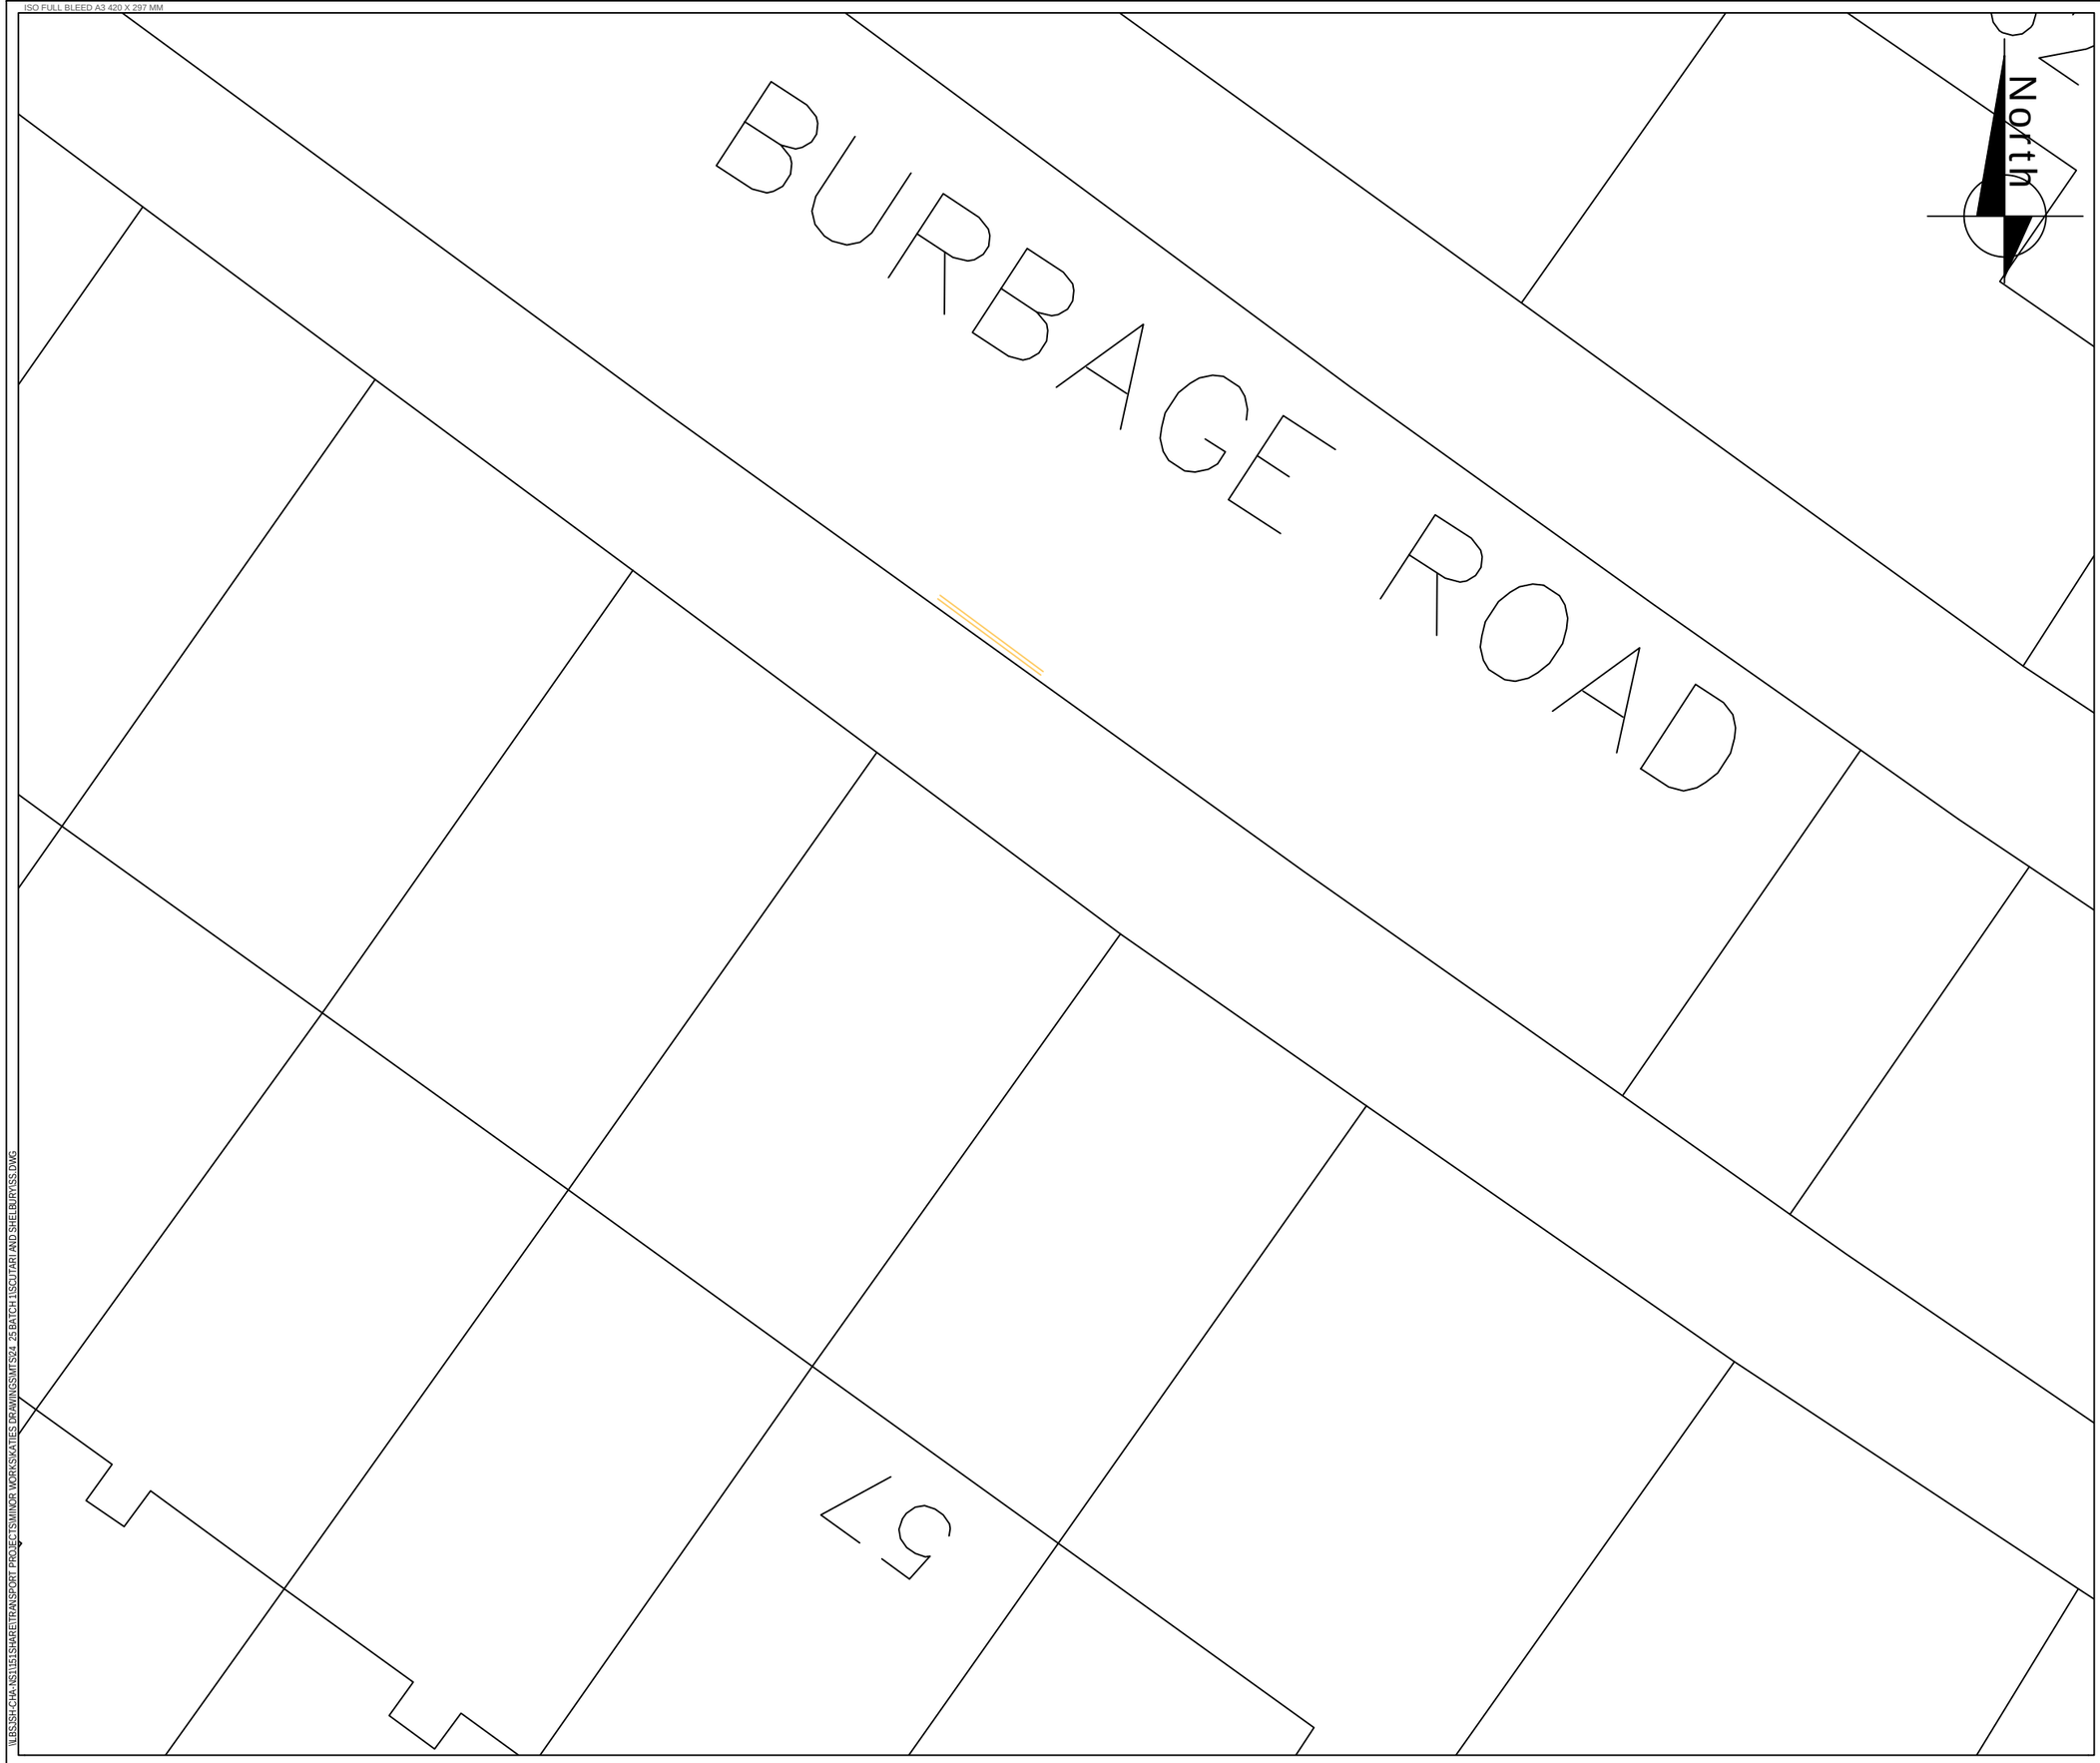

NOTES

PROPOSED 2.5M DOUBLE YELLOW LINES TO PREVENT OBSTRUCTION FOR THE EXISTING DROP KERB IN BETWEEN 55-53.

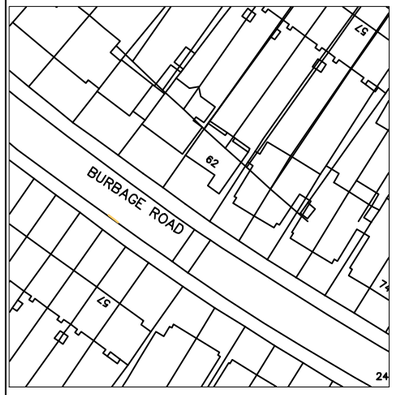

REV	DATE	REVISION DESCRIPTION / DETAILS	DRN BY	CHKD BY	APRVD BY

Southwark Council
southwark.gov.uk
160 TOOLEY STREET LONDON SE1P 5LX

PROJECT:
MTS
BURBAGE ROAD

TITLE:
PROPOSED DOUBLE YELLOW LINES

STATUS:	REVISION 1.0	DRAWN	KH
		DESIGNED	KH
SCALE:	NTS	CHECKED	RW
		APPROVED	RW
DRAWING NO:	LBS/	REV:	1.0
DATE DRAWN: APRIL 2024		DATE ISSUED: APRIL 2024	

\\BSSH-CHA-NS1\15\SHARE\TRANSPORT PROJECTS\MINOR WORKS\KATIES DRAWINGS\MTS24_25 BATCH 1\SCUTARI AND SHELBURY\SS.DWG