ISO FULL BLEED A3 420 X 297 MM

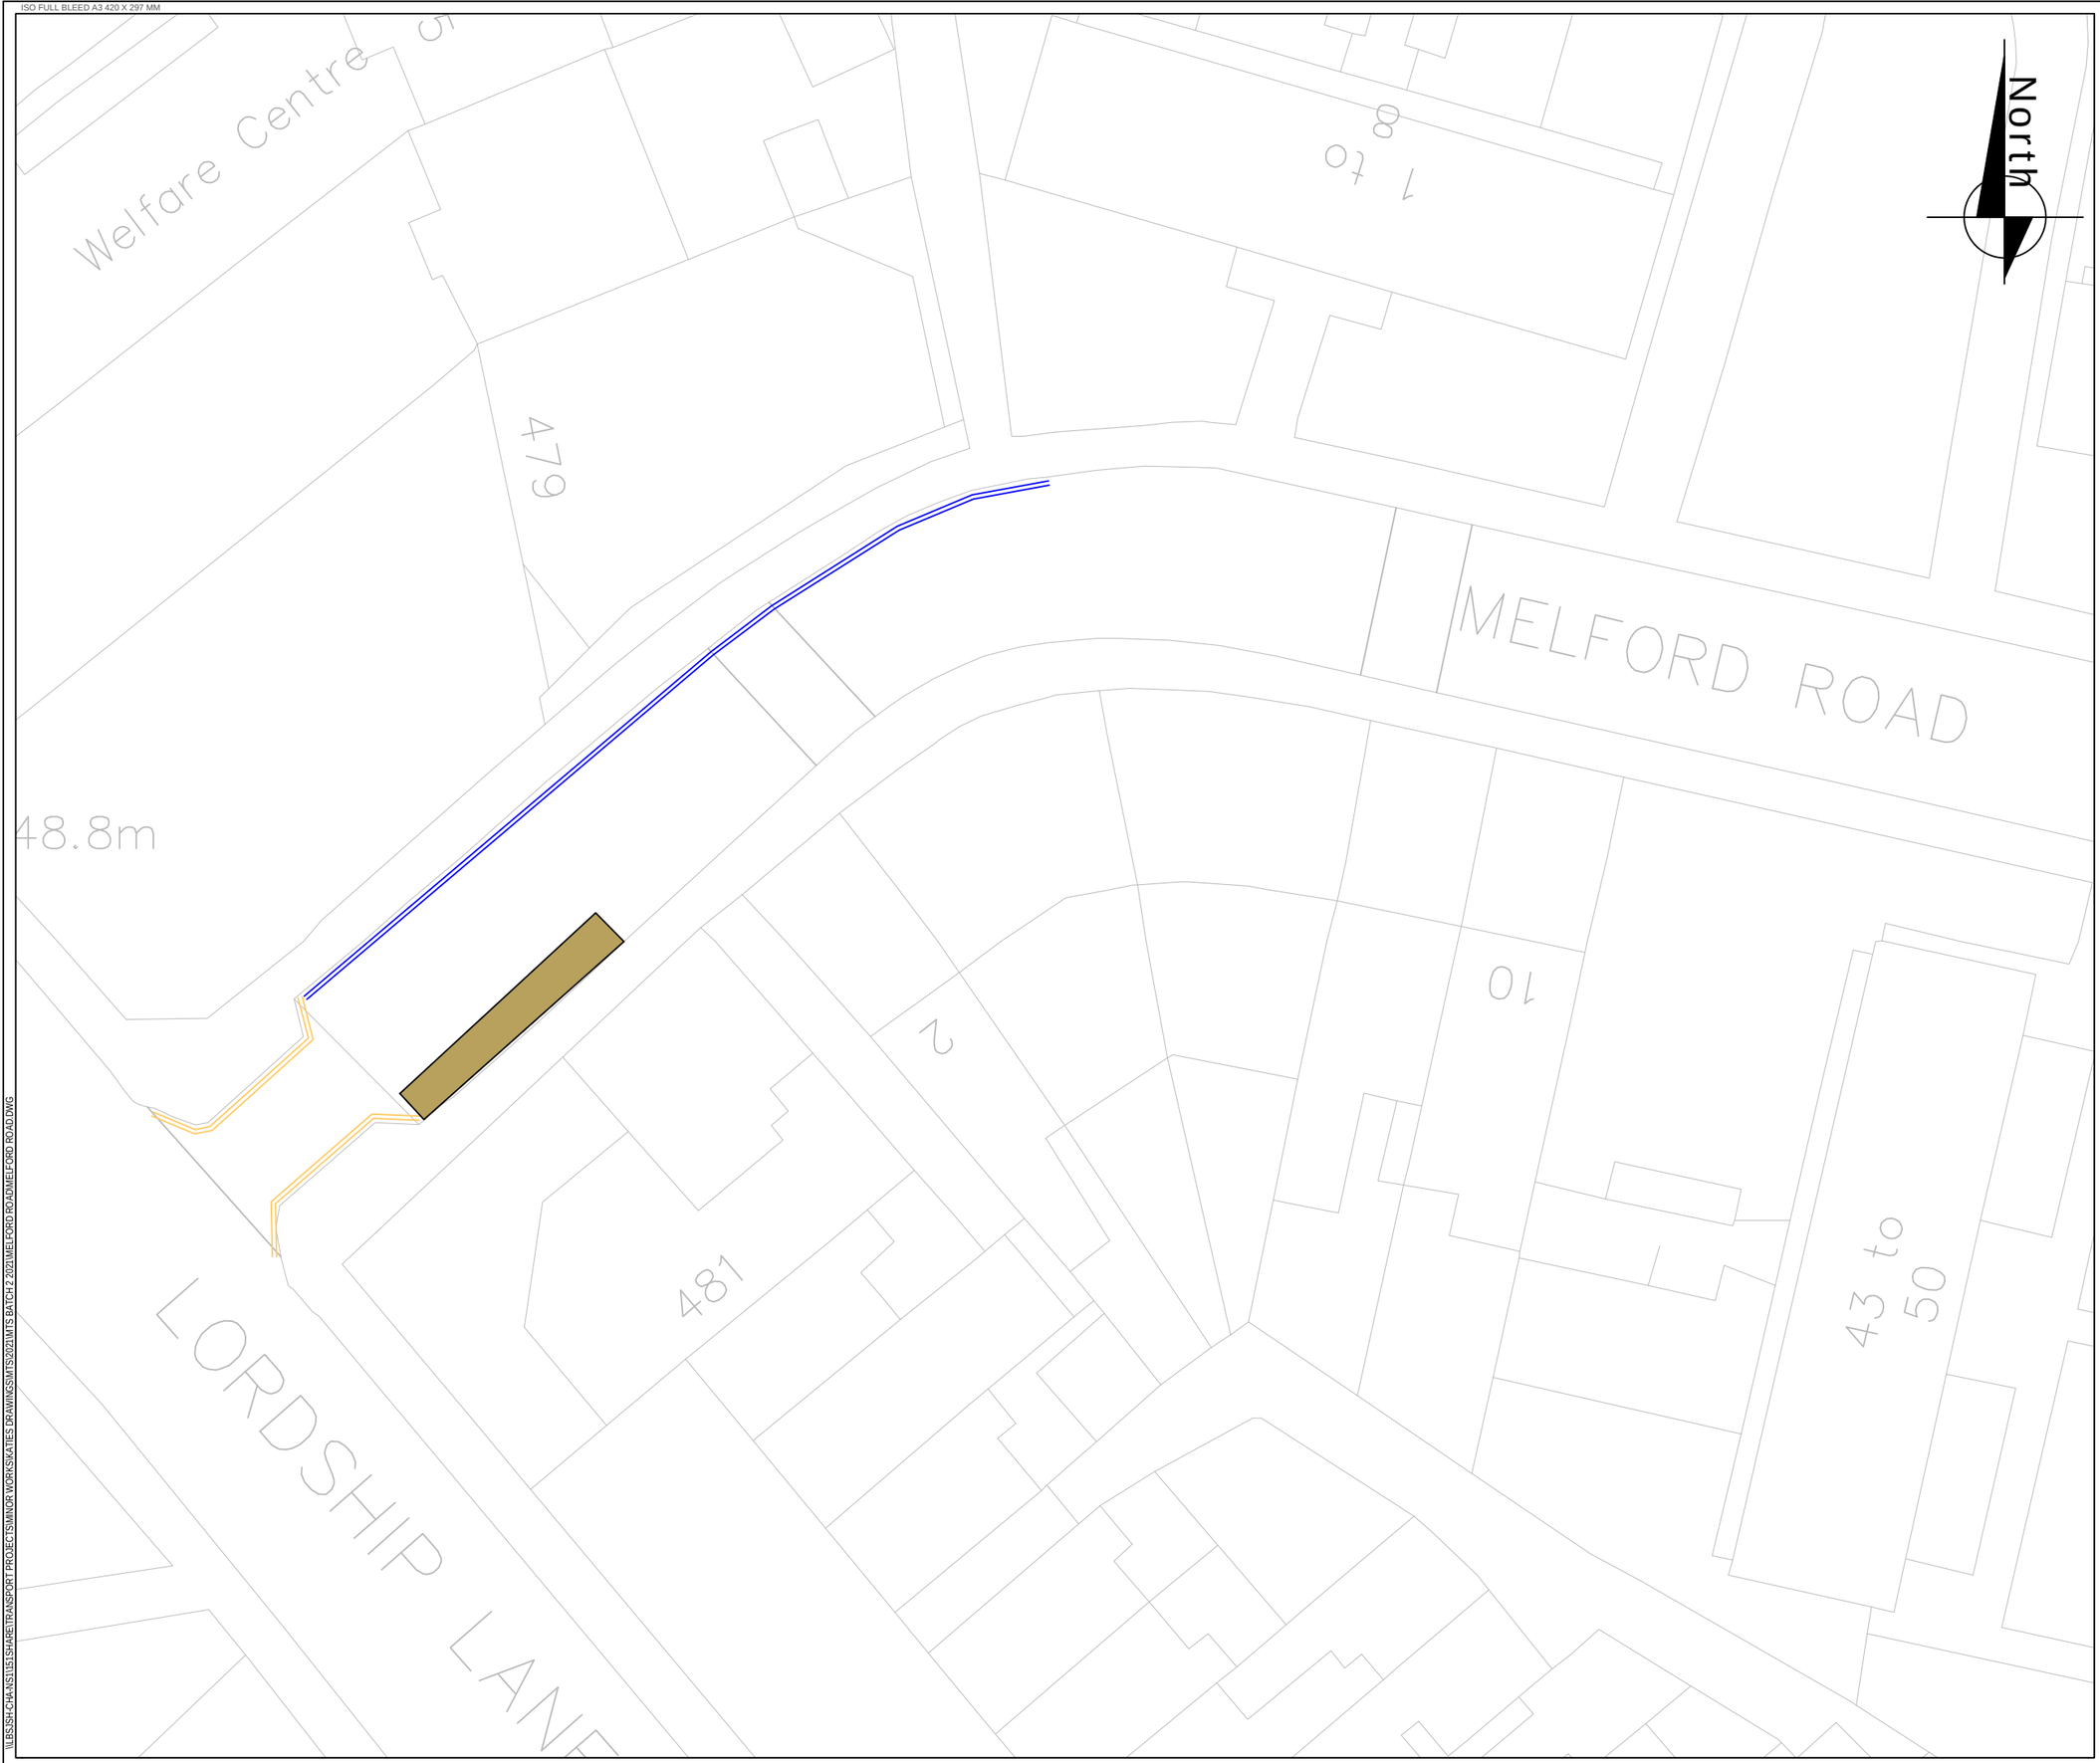

NOTES

EXISTING DOUBLE YELLOW LINES

PROPOSED 39M DOUBLE YELLOW LINES TO PREVENT VEHICLES PARKING IN THE CONTRAFLOW CYCLE LANE

EXISTING SHORT TERM STAY BAY

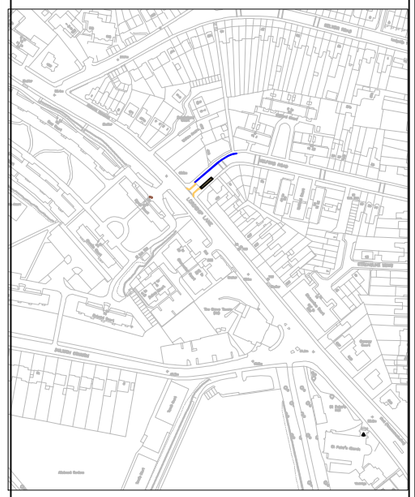

REV.	DATE	REVISION DESCRIPTION / DETAILS	DRN BY	CHKD BY	APRVD BY

Southwark Council
southwark.gov.uk
160 TOOLEY STREET LONDON SE1P 5LX

PROJECT:
PROPOSED DOUBLE YELLOW LINES

TITLE:
MELFORD ROAD

STATUS:	REVISION 1.0	DRAWN	KH
		DESIGNED	KH
SCALE:	NTS	CHECKED	GM
		APPROVED	DF
DRAWING NO:	LBS/MFR1	REV:	1.0
DATE DRAWN:	MARCH 24	DATE ISSUED:	MARCH 24

\\LBSSH-CHA-NS1\S1SHARE\TRANSPORT PROJECTS\MINOR WORKS\KATIES DRAWINGS\MTS\2021\MTS BATCH 2 2021\MELFORD ROAD\MELFORD ROAD.DWG