ISO FULL BLEED A3 420 X 297 MM

R:\TRANSPORT PROJECTS\MINOR WORKS\CYCLE HANGARS\2023-24\BATCH 2 23-24\MTS 23_24_BATCH 2\81_GROVE HILL ROAD\GROVE HILL RD_MTS.DWG

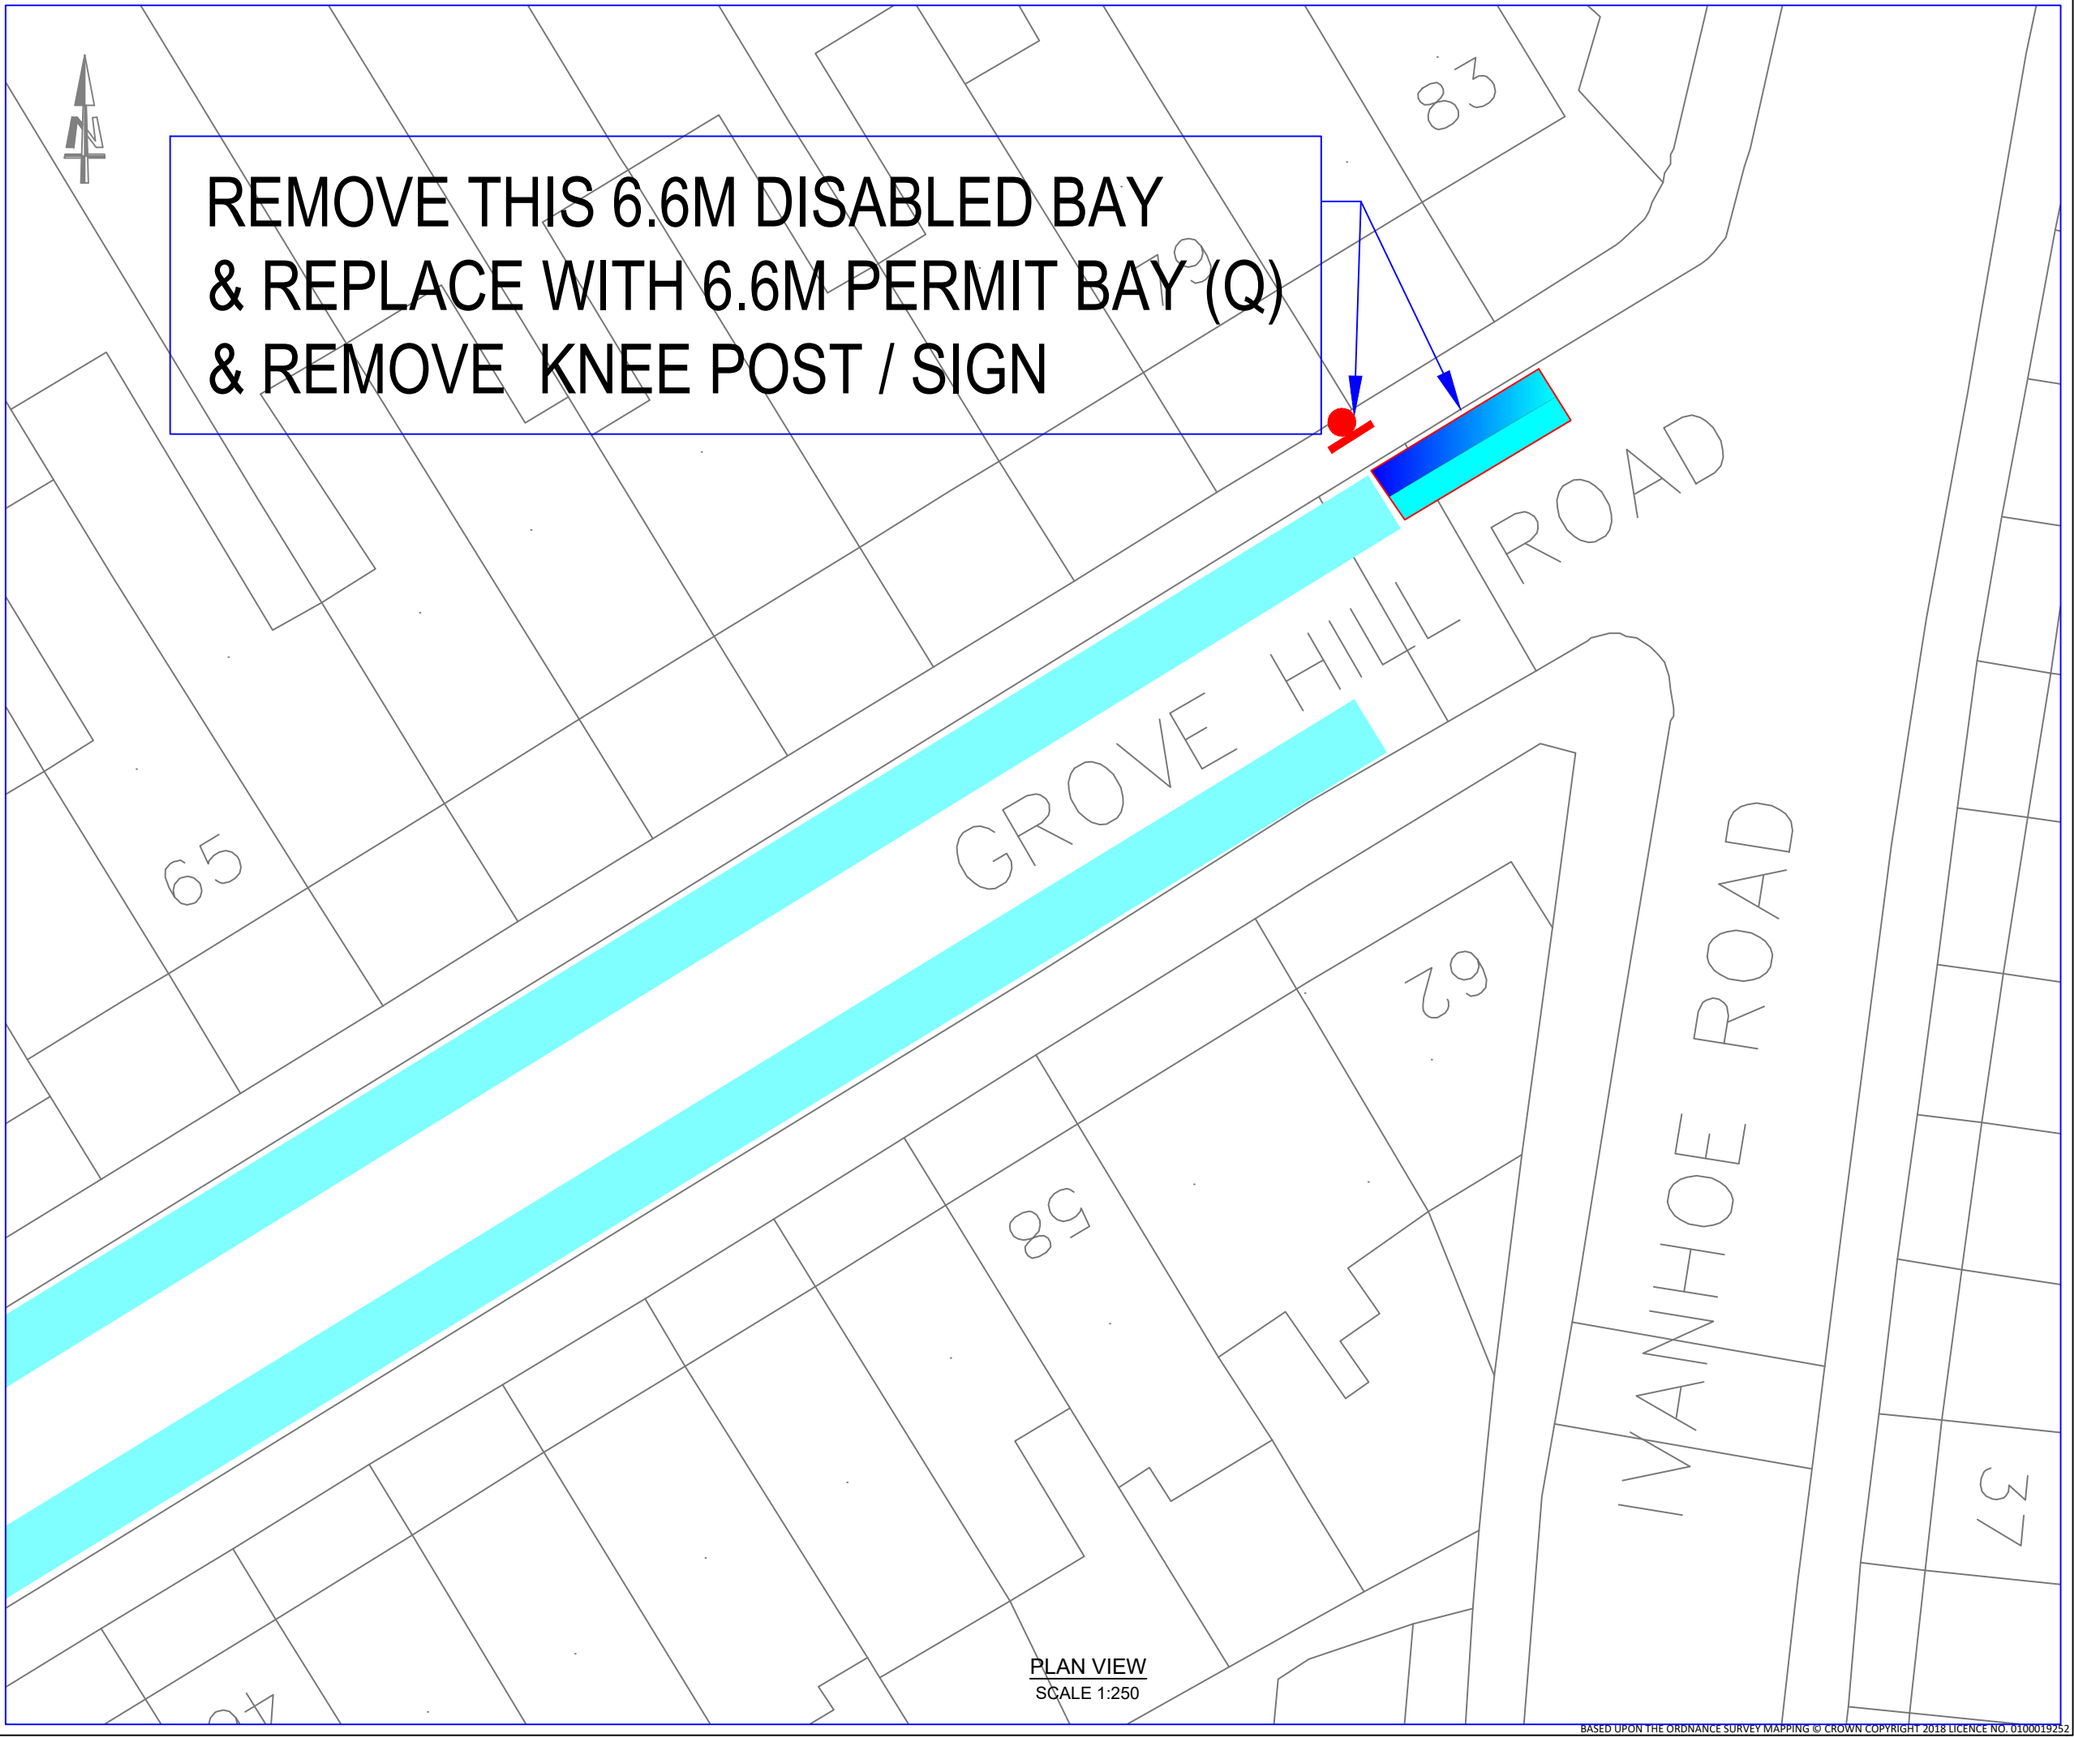

PLAN VIEW
SCALE 1:250

BASED UPON THE ORDNANCE SURVEY MAPPING © CROWN COPYRIGHT 2018 LICENCE NO. 0100019252

NOTES

1. ALL DIMENSIONS ARE IN METRES UNLESS OTHERWISE STATED. DO NOT SCALE FROM THIS DRAWING.
2. ALL ITEMS SHOWN IN GREY ARE TO REMAIN UNLESS OTHERWISE STATED.
3. THIS DRAWING IS TO BE READ IN CONJUNCTION WITH THE LB OF SOUTHWARK STREETSCAPE DESIGN GUIDANCE (SSDM) AND ALL RELEVANT CONTRACT CLAUSES.
4. TRAFFIC MANAGEMENT TO BE IN ACCORDANCE WITH CHAPTER 8 OF THE TRAFFIC SIGNS MANUAL AND SAFETY AT STREET WORK AND ROAD WORKS.
5. CONTRACTOR TO MAINTAIN ACCESS TO ALL PROPERTIES AND BUSINESSES AT ALL TIMES AND AGREE ALTERNATIVE ACCESS ARRANGEMENTS WITH STAKEHOLDERS.

REMOVE DISABLED BAY &
KNEE POST / SIGN
REPLACE WITH PERMIT BAY

ROAD MARKING
DISABLED

EXISTING PAID PERMIT BAY

LOCATION PLAN

REV	DATE	REVISION DESCRIPTION / DETAILS	DRN BY	CHKD BY	APRVD BY
A	18.09.2023	DETAILED DESIGN	DB	GM	RW

Southwark Council
southwark.gov.uk
160 TOOLEY STREET LONDON SE1P 5LX

PROJECT: 23/24 BATCH 2 MTS

TITLE: GROVE HILL ROAD

STATUS:	APPROVAL	DRAWN	DB
		DESIGNED	DB
SCALE:	1:250	CHECKED	GM
		APPROVED	RW
DRAWING NO:	LBS_2324_MTS_B_2_GROVE HILL RD	REV:	-
DATE DRAWN:	18 SEPTEMBER 2023	DATE ISSUED:	2023