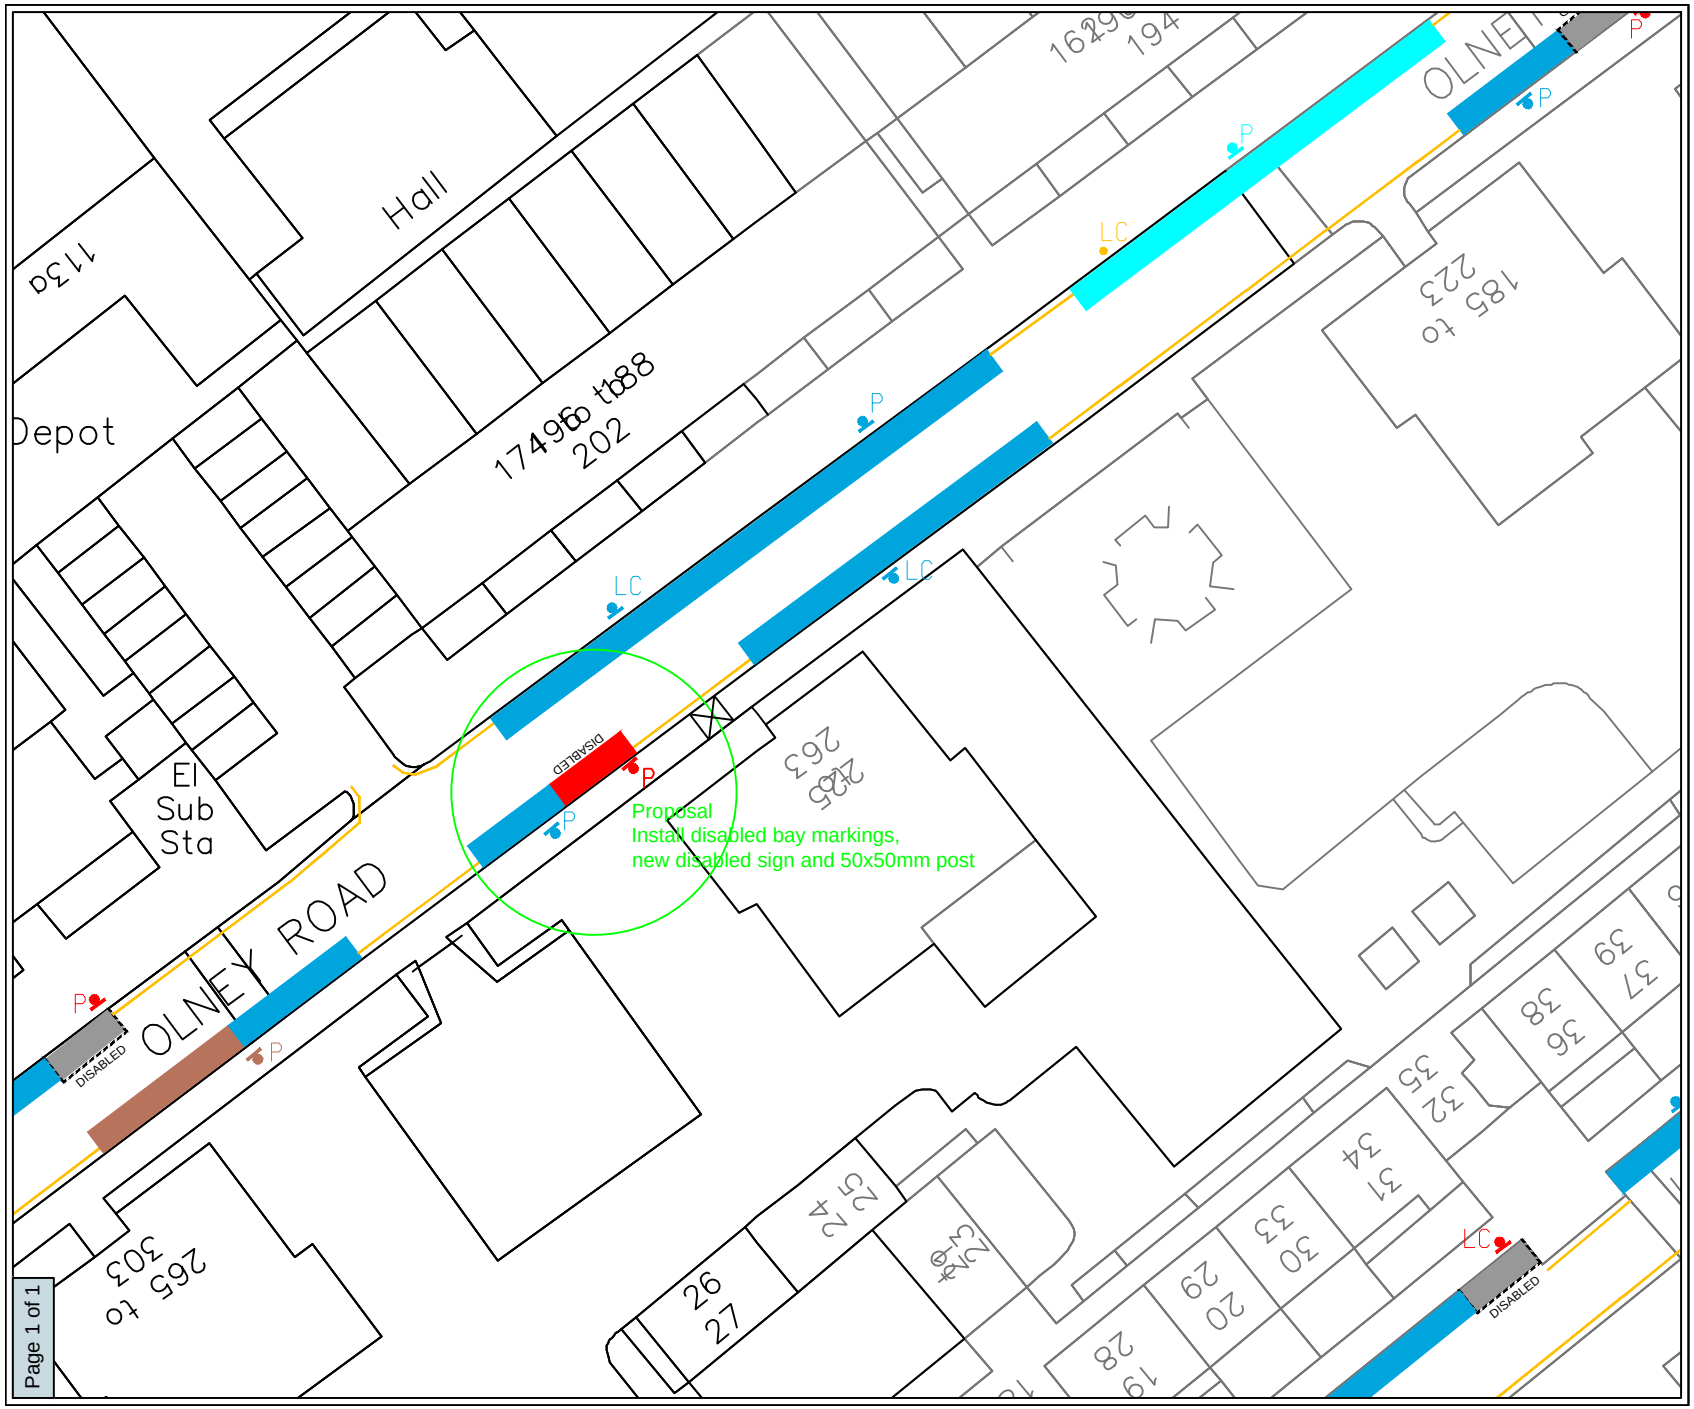

Page 1 of 1

NETWORK DEVELOPMENT

Southwark Council

Environment & Housing Dept , Public Realm Division
PO Box 64529 , London SE1 5LX

LEGEND

- Single yellow line
- Double yellow line
- Resident permit holders bay
- Motorcycle bay
- Permit holders bay
- Disabled Bay (DISABLED)
- Proposed Disabled Bay (DISABLED)

Revision details	By	Date	Suffix
			A
			B

Project Number

1011_Q4_HOTSPOTS

Title

ONLEY_ROAD
DPPP_REQUEST

Layout

DETAILED_DESIGN

Scale

1:500

File Name

APPENDIX_2

Drawn	Designed	Checked	Approved
MH 08/03/11	MH 10/03/11	TW 10/03/11	TW 10/03/11

É Crown copyright. All rights reserved ((0)100019252) 2010

Appendix 2