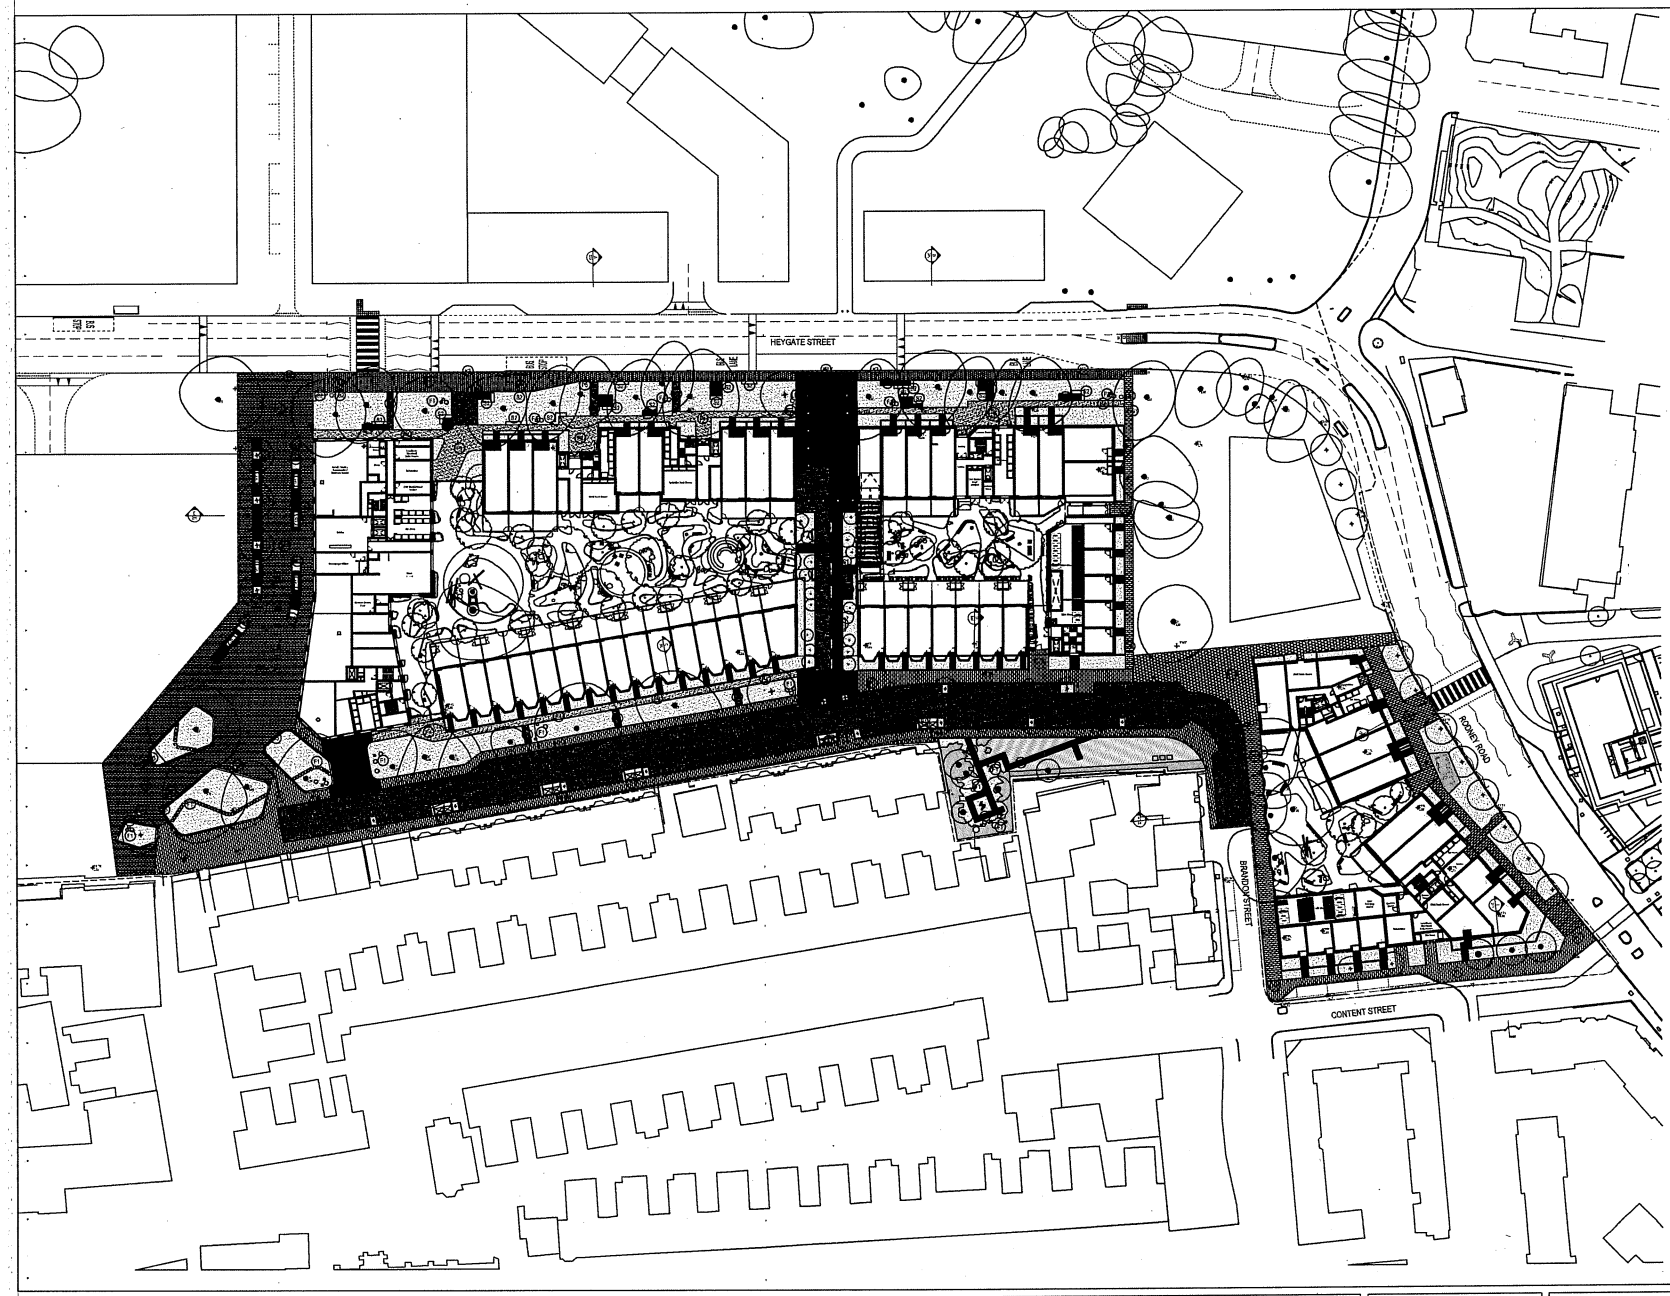

LEGEND

Paving

P1 - Medium unit, high quality paving, staggered bond, vehicle loading

P2 - Small unit, high quality paving, staggered bond, pedestrian loading

P3 - Medium unit high-quality PC concrete paving

P4 - Resin bound gravel surface - cream small aggregate

P5 - Linear paving units spaced to allow grass to grown between

P6 - Resin bound gravel surface permeable - cream large aggregate - vehicle loading

P7 - Resin bound gravel surface permeable - cream large aggregate - pedestrian loading

P8 - Block paving to match surrounding pavement - vehicle loading

P9 - Large PC concrete slabs to match existing pavement on south side of street - Pedestrian loading

P10 - Brick or small unit concrete paving

P11 - Resin bound gravel permeable - buff small aggregate

P12- Medium unit, high quality paving, staggered bond

P13 - Decking

P14 - To privacy strips - brick or small unit PC concrete paving to match courtyard pathways

Kerbs

K1 - Low kerb 150mm wide 60mm upstand - potential to reuse existing kerbs on site

K2 - Flush kerb - 150mm wide

K3 - Road kerb - 150mm wide - 125mm upstand

K4 - Dropped kerb - 150mm wide

Furniture

C1 - Cycle Stand - Stainless steel Sheffield hoop stand

S1 - FSC timber and cast aluminium bench or steel bench

S2 - FSC timber modular seat

S3 - Cast stone linear seat - 2400 x 600 x 450mm

S4 - Cast stone block seat - 600 x 600 x 450mm

S5 - Planter edge seats - timber and steel 450mm high, 100-500mm wide

S6 - FSC timber and cast aluminium bench or steel bench

PL1 - Planter - square planter - steel.

F1 - Play elements - large boulders, re-used tree stumps (from felled trees), stepping stone, balancing strips

TG1 - tree surround permeable resin bound gravel, 30mm permeable resin bound gravel

LB1 - bin store

LB2 - recycling bin

SG1 - signage totem - wayfinding signage totem.

0 10 20 50 m

Planning

© copyright GILLESPIES LLP, All rights reserved

date	rev.	description
11-10-2013	P01	Planning Issue
10-10-2013	P02	Draft Planning Issue
08-10-2013	P01	Draft Planning Issue
27-09-2013	P00	Draft Planning Issue

N

1.0 All dimensions to be checked onsite

1.1 This drawing to be read in conjunction with all other Gillespies drawings and specifications

Lend Lease

GILLESPIES
1 St John's Square London, EC1M 4DH
P: 020 7253 2929
F: 020 7253 3900
E: design.london@gillespies.co.uk

Elephant and Castle MP1

Client: Lend Lease
Public Realm Hardworks Plan

Scale: 1/500 @ A1 Drawn: TJNM

Date: 17-09-2013 Checked: AM

OX5055-1-110

Original printed at A1