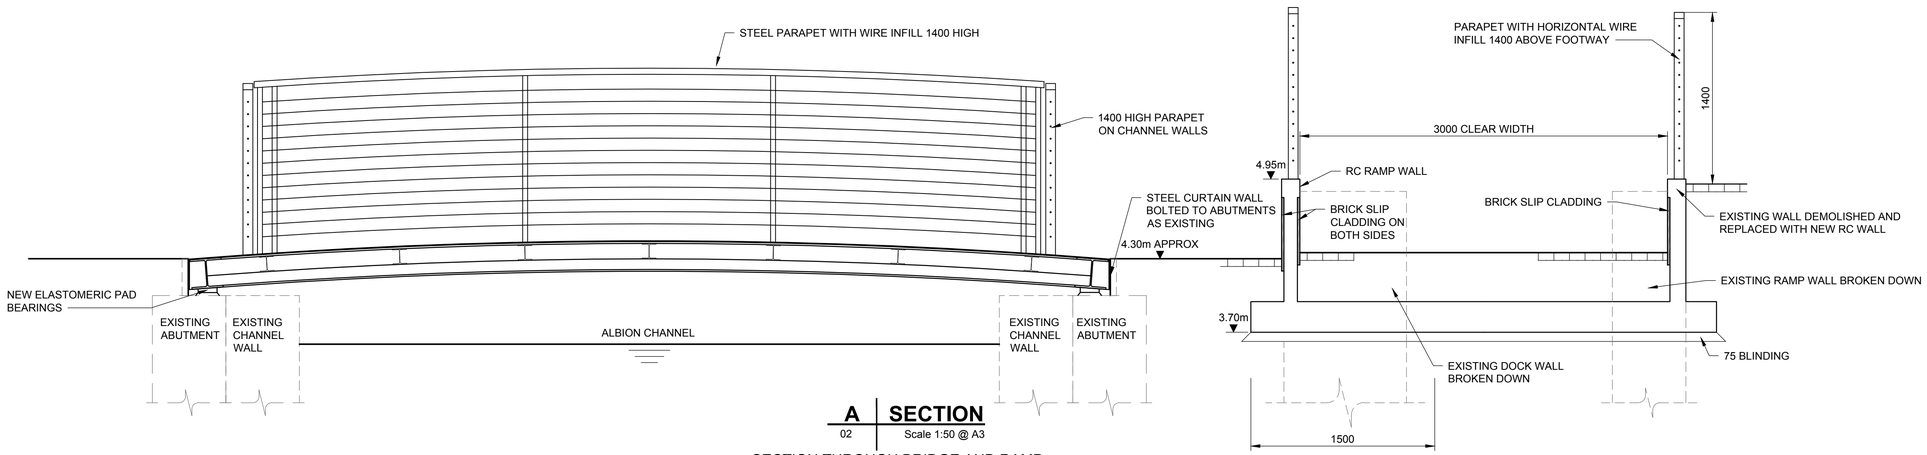

A | SECTION
02 | Scale 1:50 @ A3

SECTION THROUGH BRIDGE AND RAMP

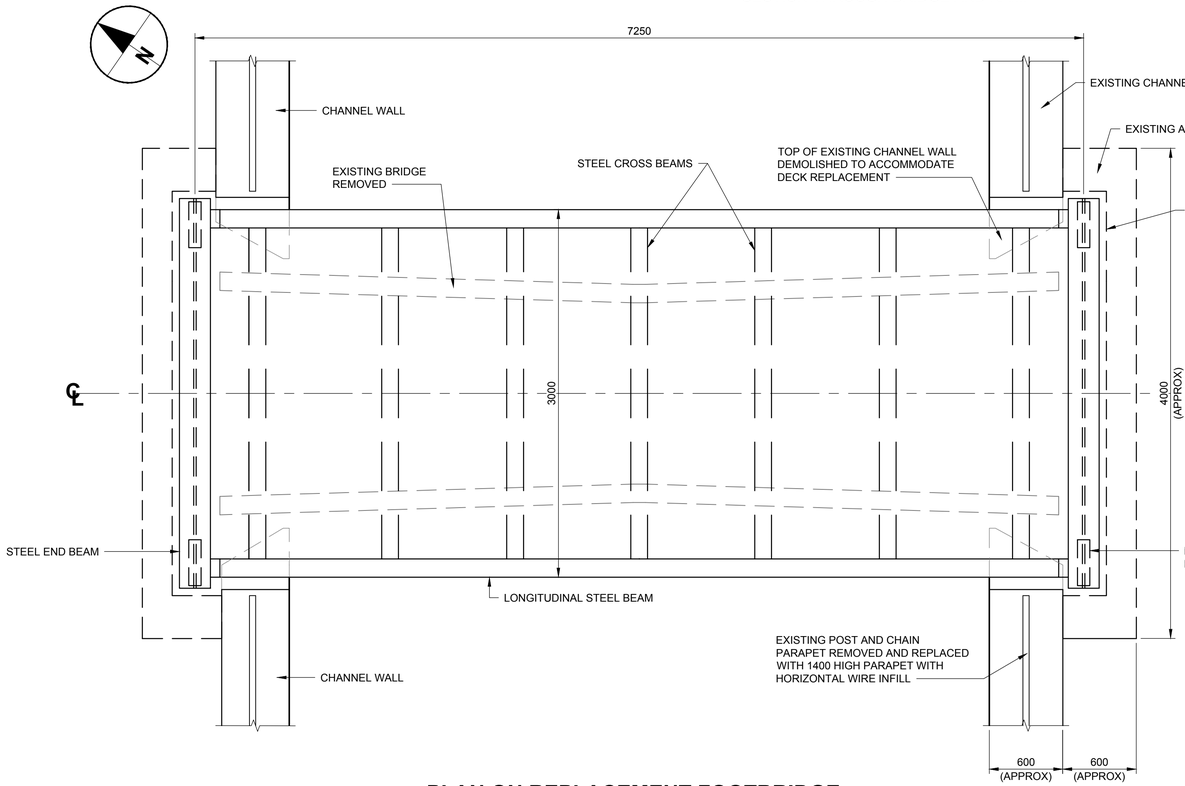

PLAN ON REPLACEMENT FOOTBRIDGE
Scale 1:50 @ A3

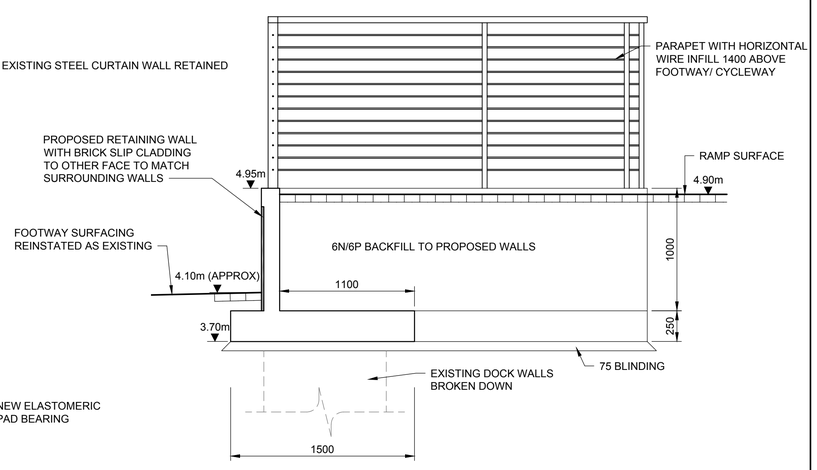

B | SECTION
02 | Scale 1:50 @ A3

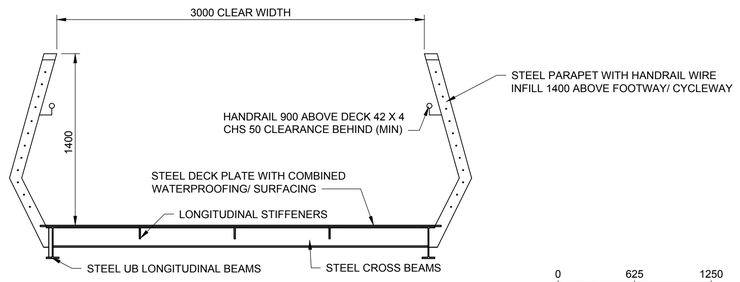

SECTION THROUGH REPLACEMENT BRIDGE
Scale 1:50 @ A3

0 625 1250 mm
1:25 @ A1
0 1250 2500 mm
1:50 @ A3

LEGEND / NOTES

1. ALL DIMENSIONS ARE IN MILLIMETRES UNLESS NOTED OTHERWISE.
2. ALL LEVELS ARE IN METRES.
3. DO NOT SCALE FROM THIS DRAWING.

Revision	Date	Amendment	Drawn	Design	Checked	Approved
A	-	INITIAL ISSUE	LJP	IG	RAJ	SRM

Shaping Southwark's Highways

Project: C0340 QUIETWAYS 14 EXTENSION

Title: ALBION CHANNEL FOOTBRIDGE AND RAMPS APPROVAL IN PRINCIPLE (SHEET 2 OF 2)

Contract No.	60493385-C0340	Drawn	LJP
		Designed	IG
Scale	AS SHOWN	Checked	RAJ
		Approved	SRM
Drawing No.	60493382-C0340-DWG-21	Rev.	A
File Name:			
Date Drawn	JANUARY 2018	Date Issued	

Project Management Initials: Designer: IG Checked: RAJ Approved: SRM
Last saved by: PEARCEL(2018-01-11) Last Plotted: 2018-01-11
Filename: 60493382-C0340-DWG-21
Plot Style: ----

Filename: P:\UKCRD1-TI\PROJECTS\TRAFFIC - SOUTHWARK HAPS 201415\06. LOT C PROFESSIONAL SERVICES\PROJECTS\C0340 QW14 EXTENSION\50 CAD\SHEETS\60493382-C0340-DWG-21.DWG