ISO A1 594mm x 841mm

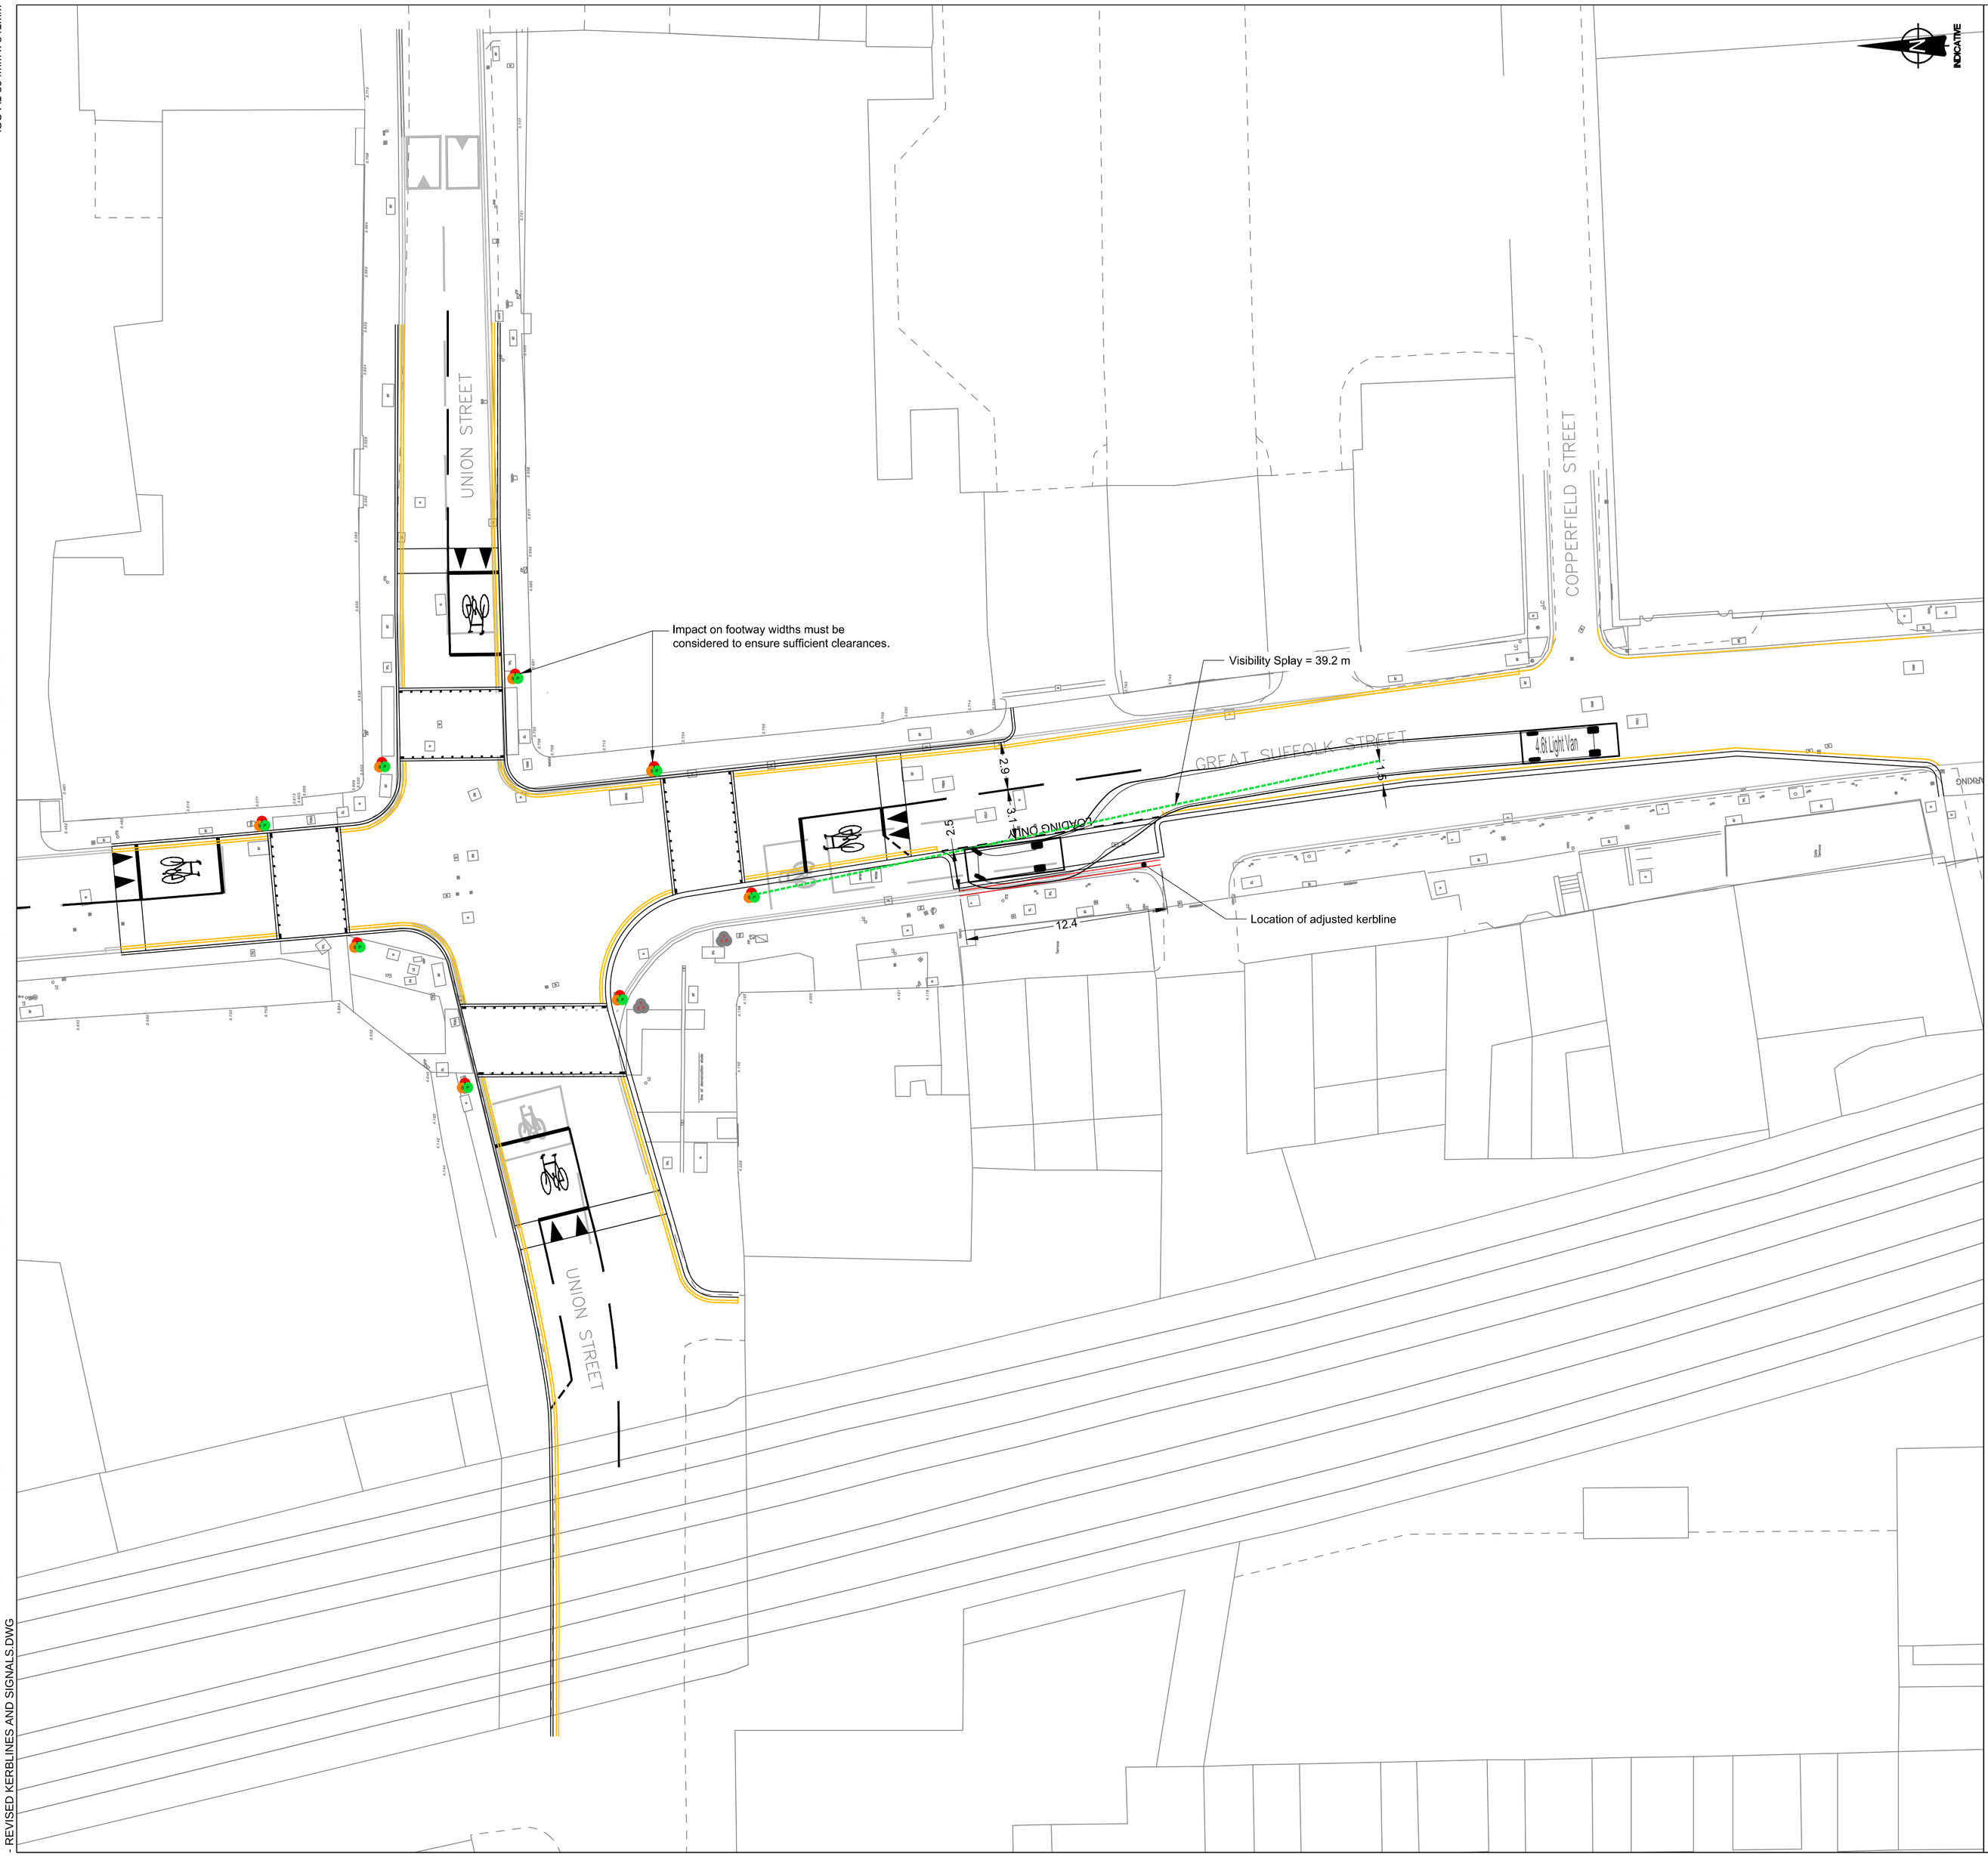

NOTES

1. Drawing is based on topographical survey data supplied by LB Southwark.
2. All dimensions are in metres unless otherwise stated.
3. Whilst all efforts have been made to ensure the accuracy of this plan, it is shown for indicative purposes only and is subject to change at detailed design.
4. This design has not been subject to a road safety audit.
5. Signal equipment to be designed by others.

KEY

- Existing Traffic Signal Pole to be relocated.
- Indicative Location of Proposed Traffic Signal Pole (to be designed by others)
- Proposed Road Markings and TSRGD Reference

REF

VEHICLE SPECIFICATION:

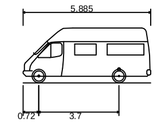

4.6t Light Van	
Overall Length	5.885m
Overall Width	2.000m
Overall Body Height	2.526m
Min Body Ground Clearance	0.299m
Track Width	1.765m
Lock to Lock Time	4.00s
Kerb to Kerb Turning Radius	6.000m

This drawing has been prepared for the use of AECOM's client. It may not be used, modified, reproduced or relied upon by third parties, except as agreed by AECOM or as required by law. AECOM accepts no responsibility, and denies any liability whatsoever, to any party that uses or relies on this drawing without AECOM's express written consent. Do not scale this document. All measurements must be obtained from the stated dimensions.

CONWAY AECOM

Shaping Southwark's Highways

PROJECT

Union Parade Public Realm Design

CLIENT

London Borough Of Southwark
160 Tooley Street
London
SE1 2QH

CONSULTANT

CONWAY AECOM
MidCity Place
71 High Holborn
London
WC1V 6QS
+44(0)207 645 2000
www.conwayaecom.com

LOCATION PLAN

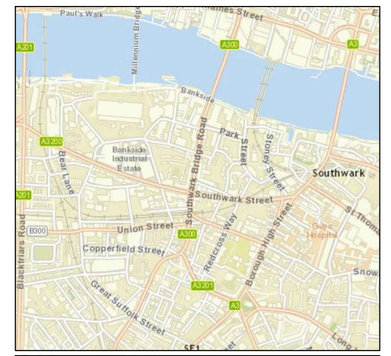

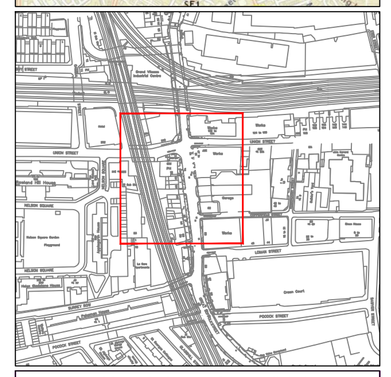

Reproduced from Ordnance Survey digital map data © Crown copyright 2015. All rights reserved. Licence number 0100031673

ISSUE/REVISION

I/R	DATE	DESIGN	DRAWN	CHK'D	APP'D
-	05/11/15	MTM	MTM	DHG	SP

PROJECT NUMBER

60318870

SHEET TITLE

REVISED KERBLINES AND SIGNALS SKETCH

SHEET 1 OF 1, SCALE 1:100 @ A1

SHEET NUMBER

60343287-C0256-SK-0001

APPENDIX 2

Last saved by: MENEZESAF(2015-11-05) Last Plotted: 2015-11-05
Filename: \\UKCRD1FP004\UKCRD1FP004-V1T\PROJECTS\TRAFFIC - SOUTHWARK HAPS 2014\5106. LOT C PROFESSIONAL SERVICES\PROJECTS\C0256 UNION PARADE DETAIL DESIGN\50 DRAWINGS\SKETCHES\60318870-C0239-SK-0001 - REVISED KERBLINES AND SIGNALS.DWG