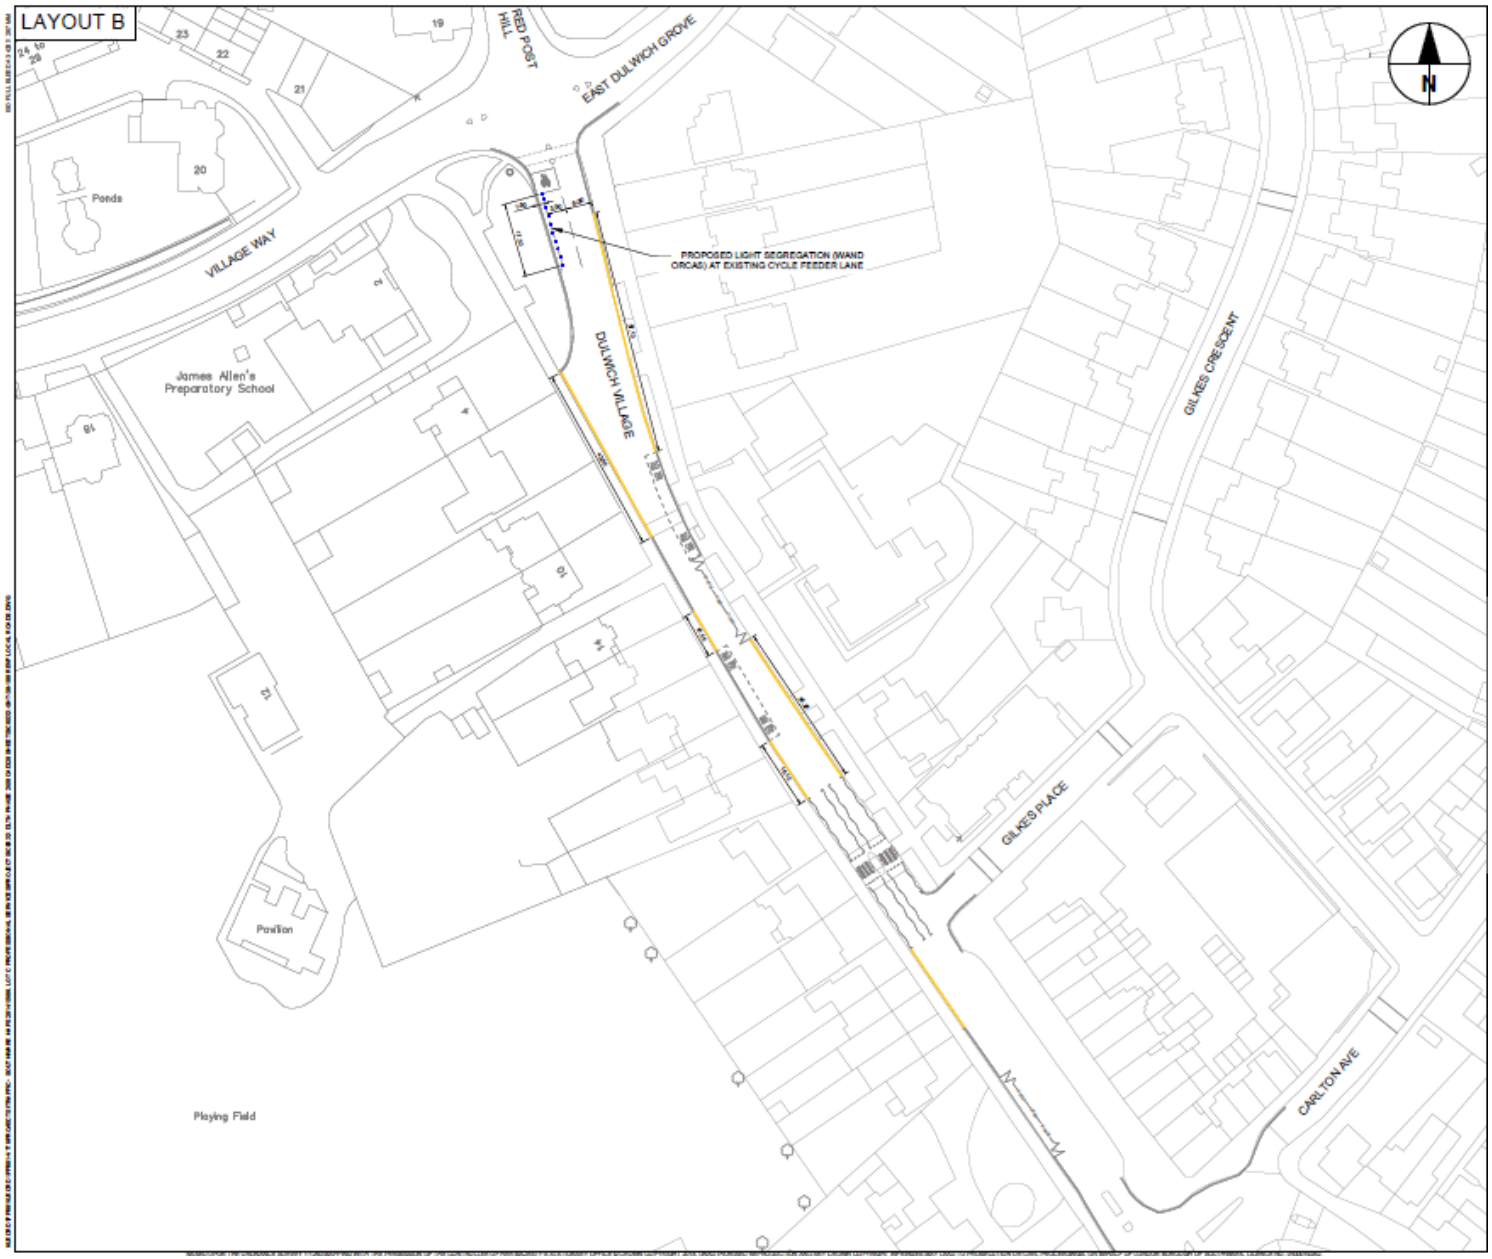
LAYOUT B
RED POST HILL
EAST DULWICH GROVE
VILLAGE WAY
Ponds
James Allen's Preparatory School
PROPOSED LIGHT SEGREGATION (WAND ORCAS) AT EXISTING CYCLE FEEDER LANE
DULWICH VILLAGE
GILKES CRESCENT
GILKES PLACE
CARLTON AVE
Pavilion
Playing Field
N