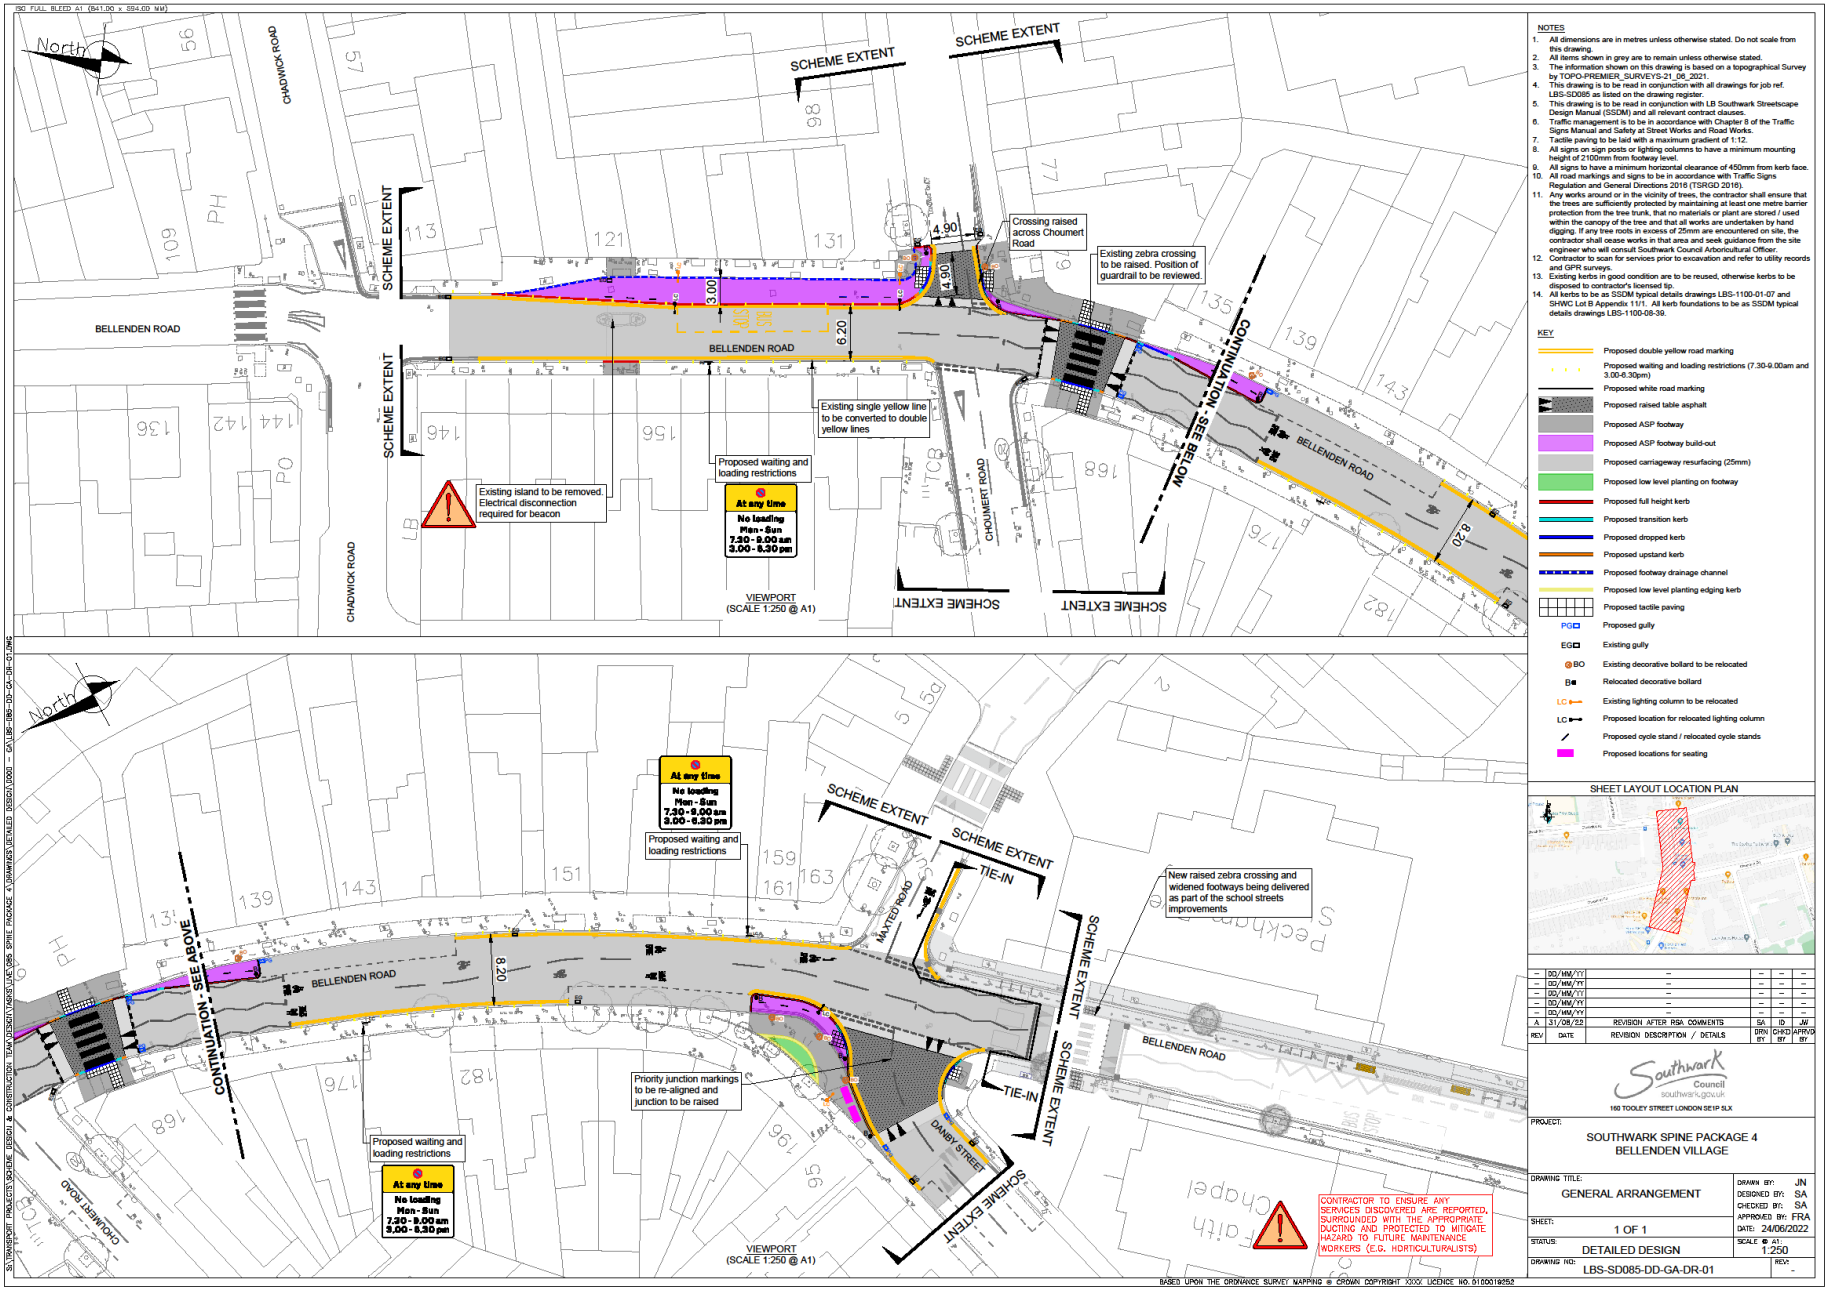# Appendix F - Final Drawing